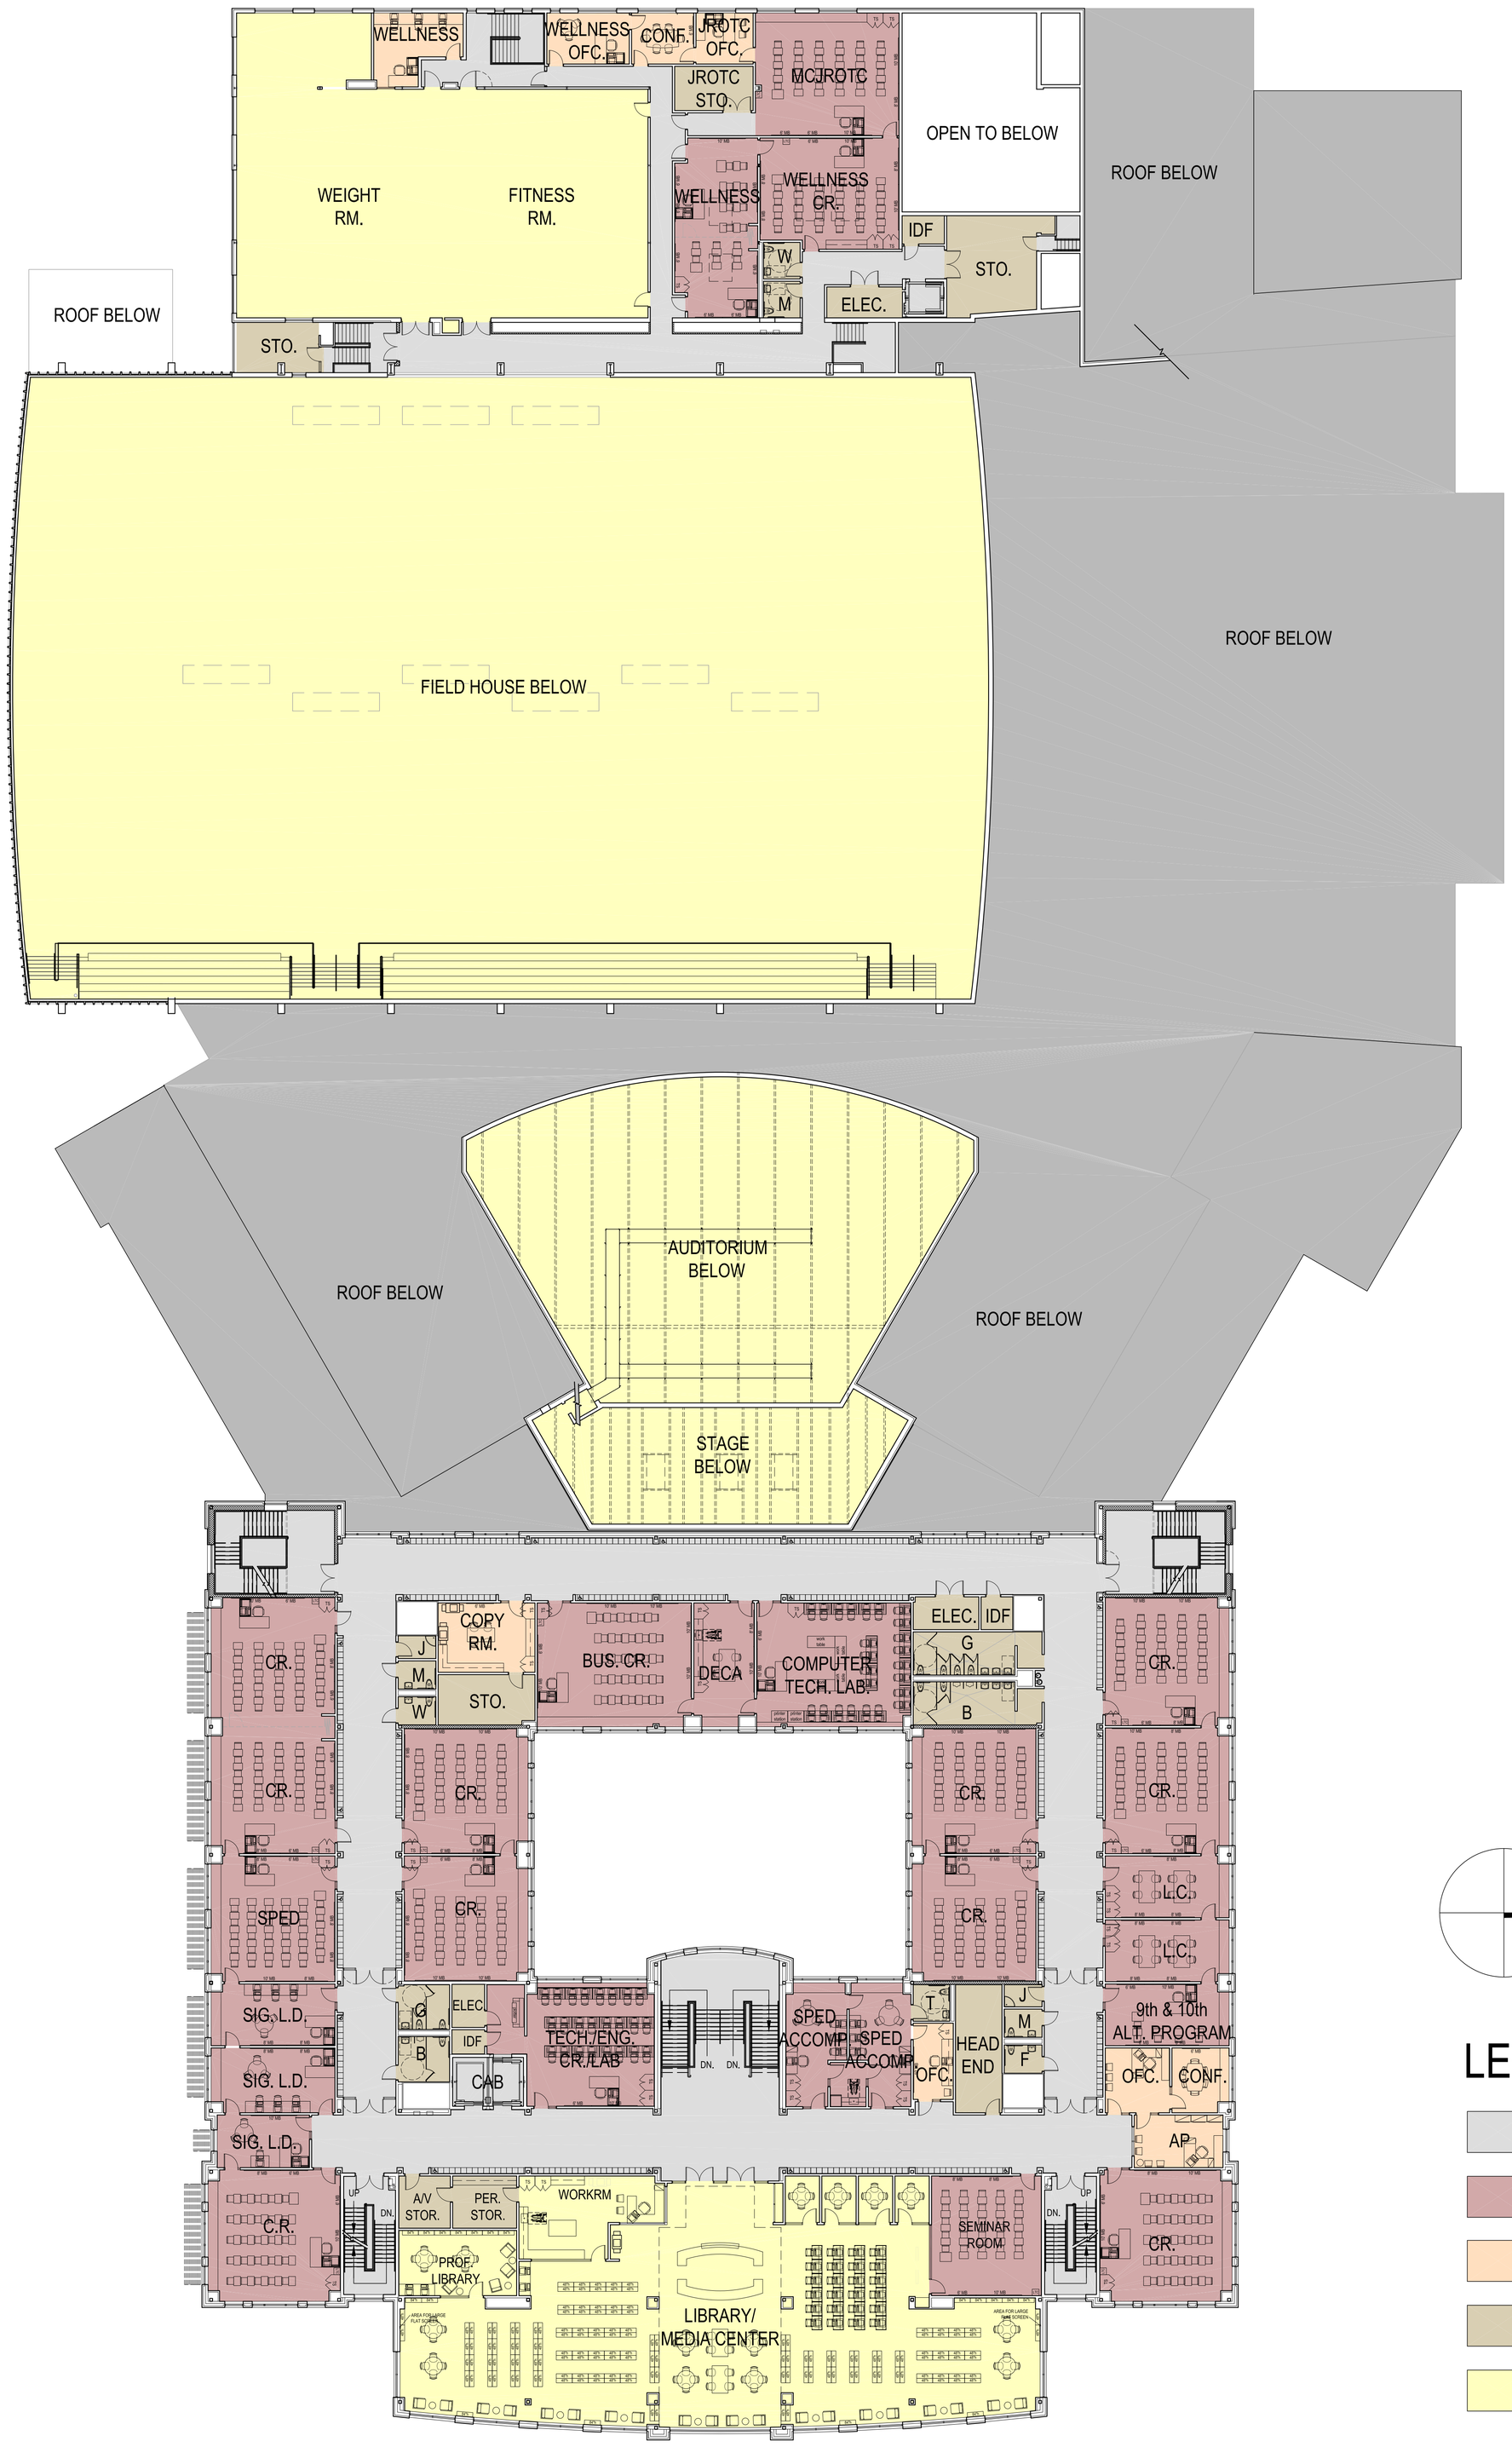

MVG
MOUNT VERNON GROUP ARCHITECTS

BEVERLY HIGH SCHOOL
SECOND FLOOR PLAN
September 10, 2007

DRAFT